




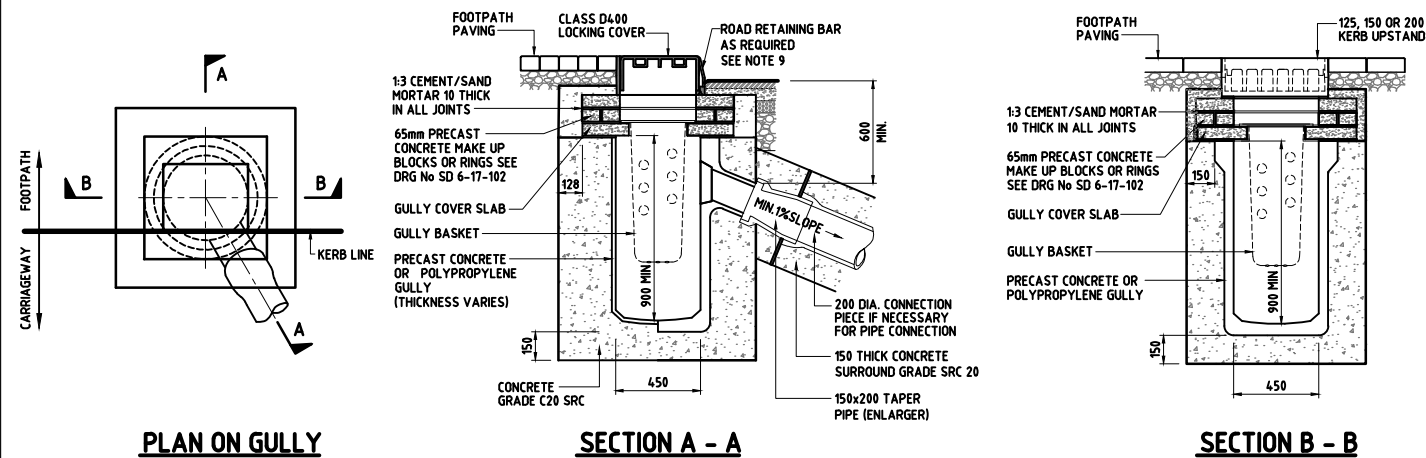


KERB INLET GULLY

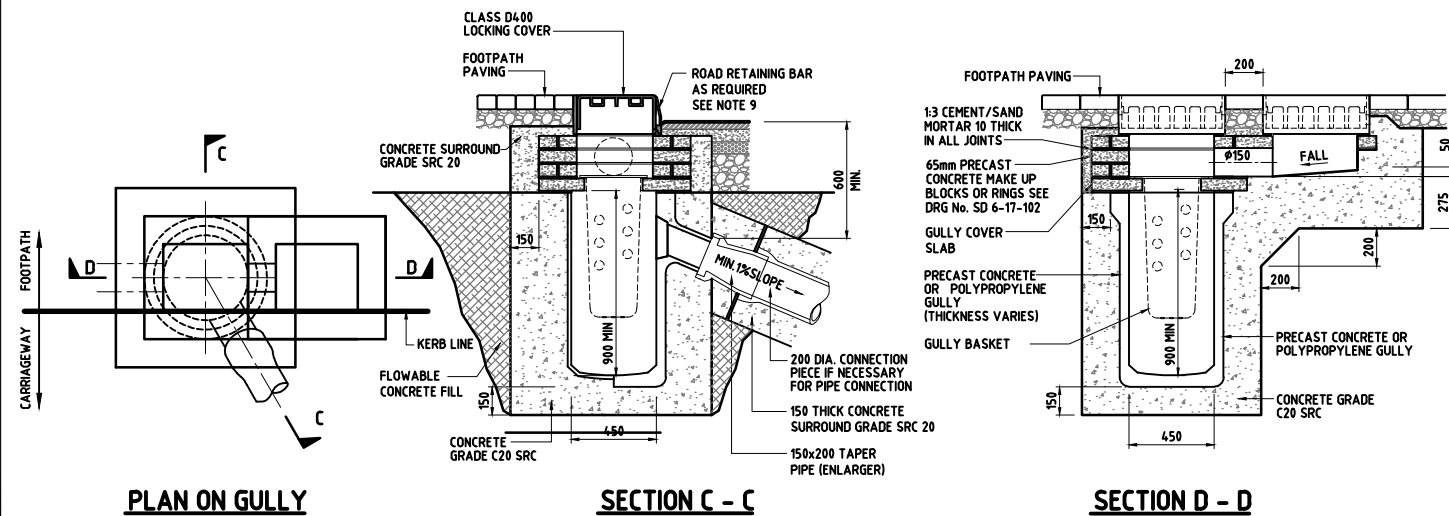


DOUBLE KERB INLET GULLY

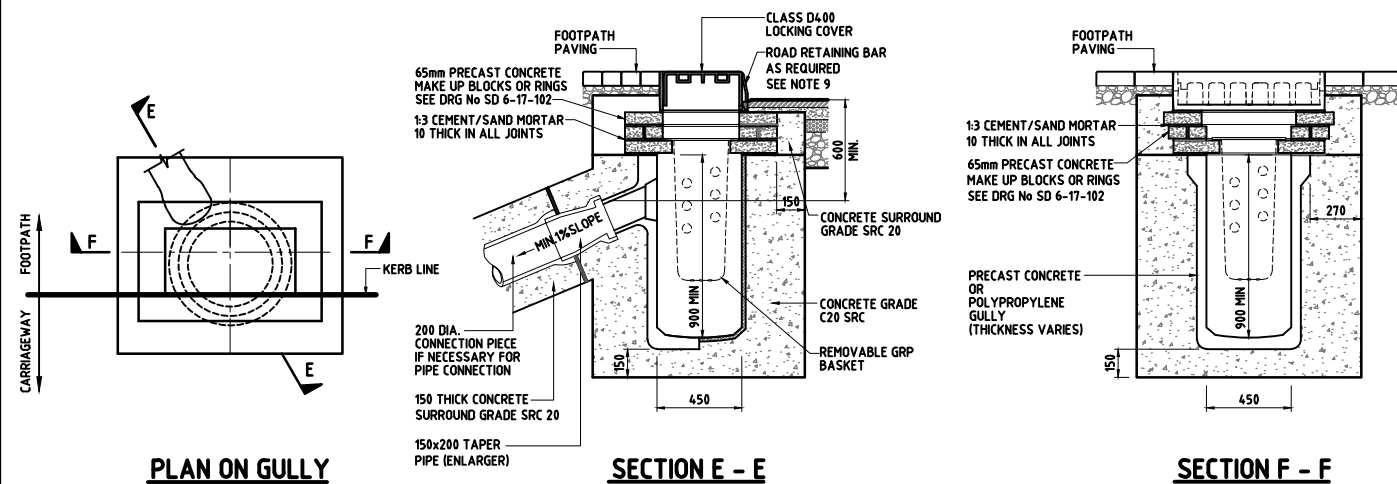


KERB INLET GULLY WITH 800mm INLET

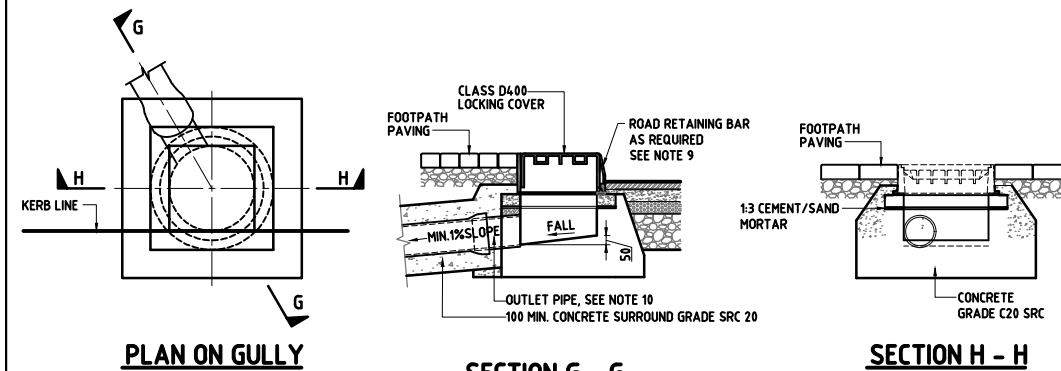

SUMPLESS KERB INLET GULLY

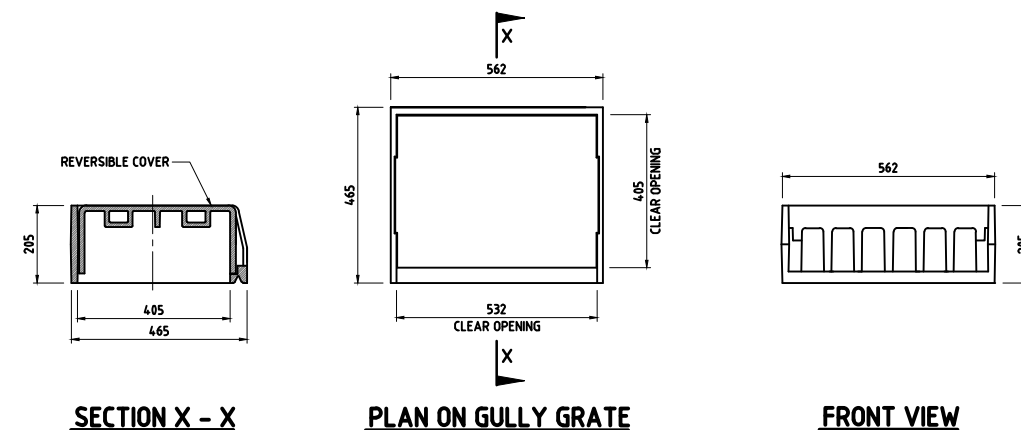

KERB INLET GRATE

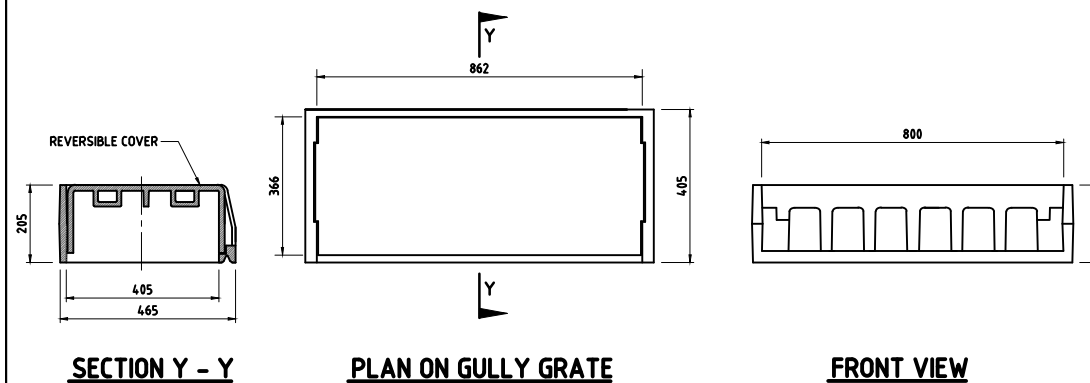

KERB INLET GRATE FOR 800mm INLET

NOTES:

1. ALL DIMENSIONS ARE IN MILLIMETRES UNLESS OTHERWISE STATED.
2. ALL MATERIALS AND WORKMANSHIP SHALL BE IN ACCORDANCE WITH THE CURRENT Q.C.S. UNLESS OTHERWISE AGREED WITH THE ENGINEER.
3. GULLY SPACING TO BE APPROPRIATE FOR THE WATERWAY PROVIDED BY THE SIDE ENTRY GULLY.
4. WHERE THERE IS A DISCREPANCY BETWEEN THE REQUIREMENTS IN THE SPECIFICATION AND THOSE SHOWN ON THIS DRAWING THE SPECIFICATION TAKE PRECEDENCE.
5. VARIATION TO STANDARD DETAILS ARE PERMITTED TO MEET SITE SPECIFIC REQUIREMENTS SUBJECT TO THE ENGINEER'S APPROVAL.
6. THE DRAWING SHOULD BE READ IN CONJUNCTION WITH OTHER DETAILS SHOWN ON STANDARD DRAWINGS.
7. ALL GULLY GRATES TO BE IN ACCORDANCE WITH BS EN 124, CLASS D400.
8. KERB INLET GULLY GRATE TO BE REVERSIBLE WITH SOLID COVER ON ONE SIDE.
9. SIZE AND NUMBER OF ROAD RETAINING BAR DEPENDENT ON KERB UPSTAND DIMENSION. FOR DETAILS OF REMOVABLE BASKET AND GULLY COVER SLAB REFER TO DRG No. SD 6-17-102.
10. GULLY COVER REFER TO WHEN OUTLET PIPE PLACED UNDER CARRIAGEWAY. PROVIDE 600 MINIMUM CLEARANCE FROM FINISHED ROAD LEVEL TO TOP OF OUTLET PIPE BY USE OF ADDITIONAL CONCRETE MAKE UP BLOCKS.
11. CONTRACTOR TO SUBMIT PIPE BEDDING CALCULATIONS AND SHOP DRAWINGS PRIOR TO INSTALLATION OF GULLY POTS.
12. MAXIMUM LENGTH OF GULLY CONNECTION IS 30m.
13. PRECAST CONCRETE GULLIES SHALL COMPLY WITH BS 5911 PART 2.
14. FLOWABLE CONCRETE FILL SHALL BE PROVIDED FOR ALL TYPE OF GULLIES.

5	APR 19	ISSUED FOR USE	
4	01 MAR 19	UPDATED ISSUE	
3	01 MAY 16	ISSUED FOR USE	
2	04 APR 16	ISSUED FOR USE	
1	27 AUG 15	ISSUED FOR USE	
0	15 SEP 13	ISSUED FOR USE	

Rev.	Date	Revision Details	Appd.

هيئة الأشغال العامة
Public Works Authority

P.O. Box: 22188
Tel.: 00974 44950000
Fax: 00974 44950999

قطر تستحق الأفضل
Qatar Deserves The Best
www.ashghal.gov.qa

PROJECTS AFFAIRS
QCS Section:
Section 6 - Road Works Part 17 - Road Drainage

Drawing Title:
KERB INLET GULLY DETAILS

Approved:	Sheet No: 1 OF 1
Date: APRIL 2019	Scale: N.T.S.
Drawing Number: SD 6-17-101	Revision: 5