



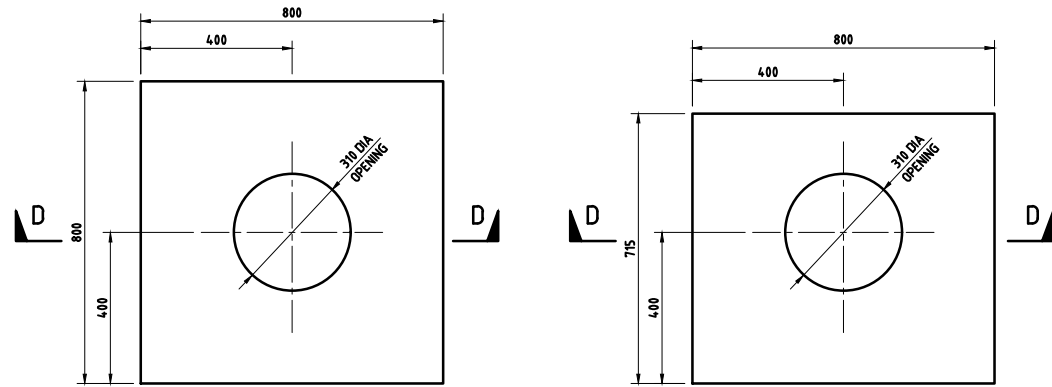


**PLAN
TYPE A**

**PLAN
TYPE B**

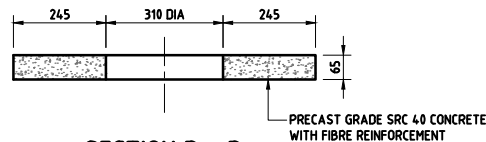


SECTION D - D


GULLY COVER SLAB WITH BASKET SUPPORT
SCALE 1:10

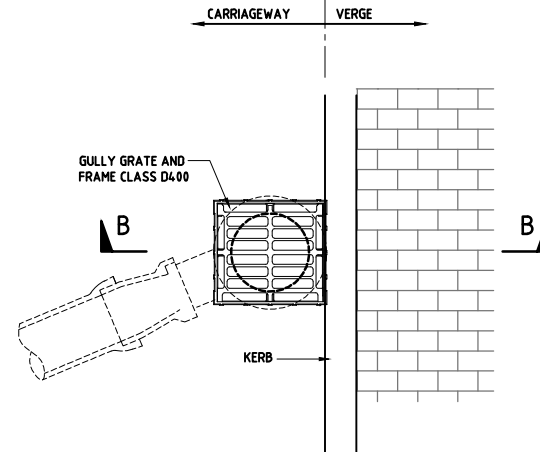

PLAN

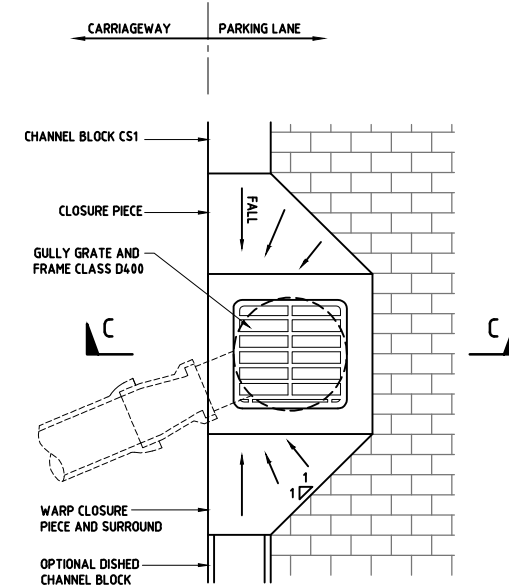

PLAN

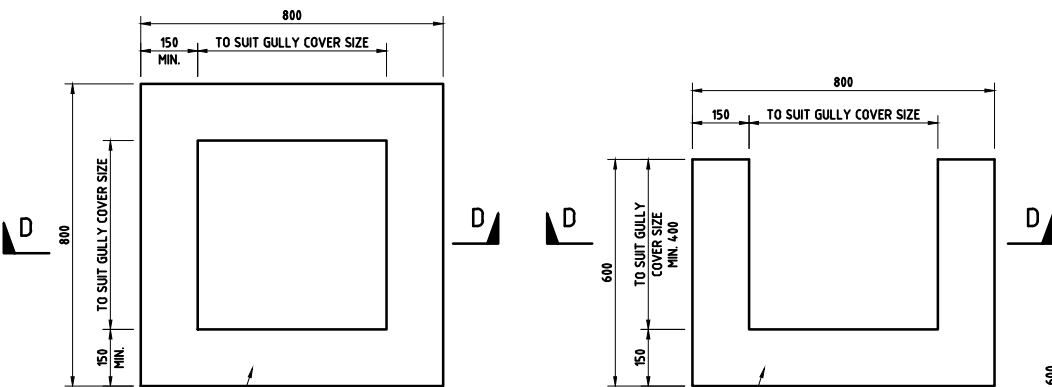


**PLAN
TYPE C**

**PLAN
TYPE D**


65 THICK RINGS, PRECAST GRADE SRC 40 CONCRETE WITH FIBRE REINFORCEMENT

65 THICK RINGS, PRECAST GRADE SRC 40 CONCRETE WITH FIBRE REINFORCEMENT

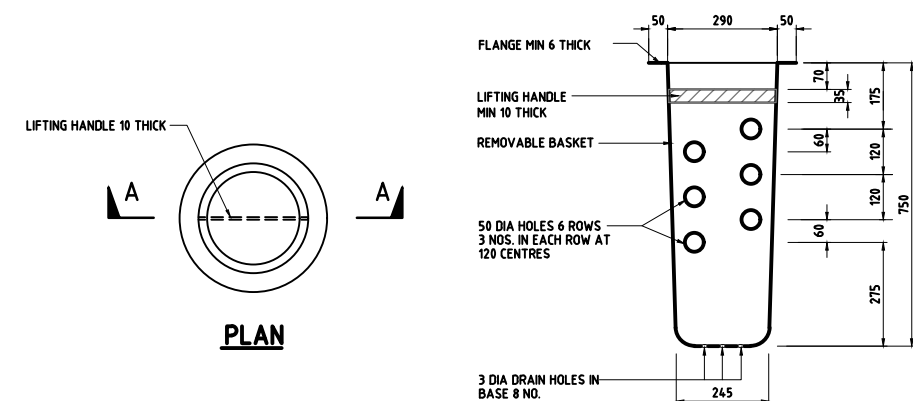


SECTION A - A

REMOVABLE BASKET
SCALE 1:10

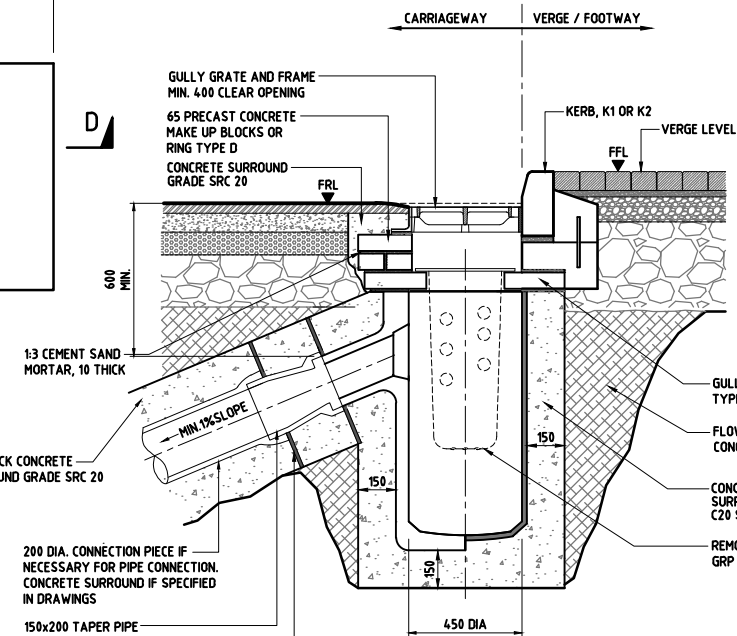

SECTION B - B

TOP INLET GULLY ALONG KERB
SCALE 1:15

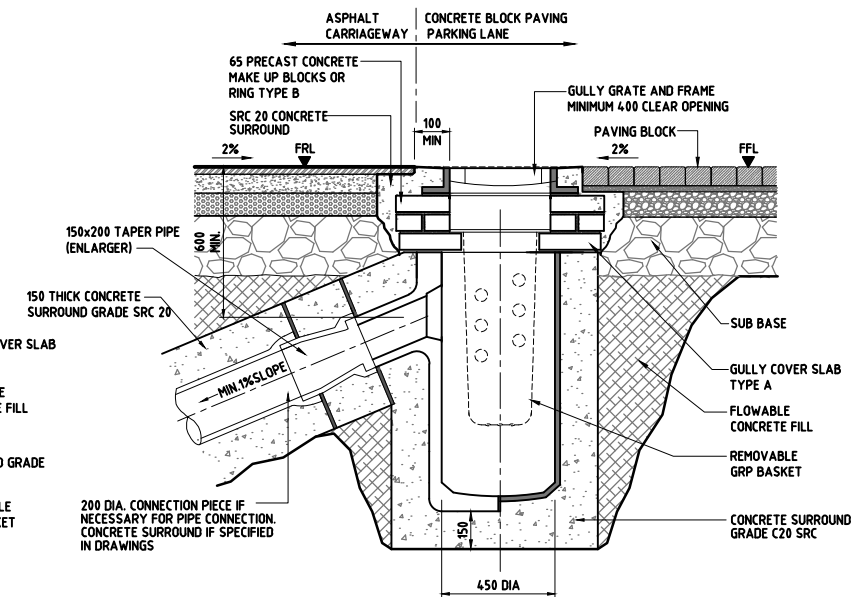

SECTION C - C

TOP INLET GULLY ALONG CENTRAL CHANNEL
SCALE 1:15

NOTES:

1. ALL DIMENSIONS ARE IN MILLIMETRES UNLESS OTHERWISE STATED.
2. ALL MATERIALS AND WORKMANSHIP SHALL BE IN ACCORDANCE WITH THE CURRENT Q.C.S. UNLESS OTHERWISE AGREED WITH THE ENGINEER.
3. GULLY SPACING TO BE APPROPRIATE FOR THE WATERWAY PROVIDED BY THE TOP ENTRY GULLY.
4. WHERE THERE IS A DISCREPANCY BETWEEN THE REQUIREMENTS IN THE SPECIFICATION AND THOSE SHOWN ON THIS DRAWING THE SPECIFICATION TAKE PRECEDENCE.
5. VARIATION TO STANDARD DETAILS ARE PERMITTED TO MEET SITE SPECIFIC REQUIREMENTS SUBJECT TO THE ENGINEER'S APPROVAL.
6. THE DRAWING SHOULD BE READ IN CONJUNCTION WITH OTHER DETAILS SHOWN ON STANDARD DRAWINGS.
7. ALL GULLY GRATES TO BE IN ACCORDANCE WITH BS EN 124, CLASS D400.
8. WHEN OUTLET PIPE PLACED UNDER CARRIAGEWAY, PROVIDE 600 MINIMUM CLEARANCE FROM FINISHED ROAD LEVEL TO TOP OF OUTLET PIPE BY USE OF ADDITIONAL CONCRETE MAKE UP BLOCKS.
9. CONTRACTOR TO SUBMIT PIPE BEDDING CALCULATIONS AND SHOP DRAWINGS PRIOR TO INSTALLATION OF GULLY POTS.
10. MAXIMUM LENGTH OF GULLY CONNECTION IS 30m.

LEGEND:

- FRL FINISHED ROAD LEVEL
FFL FINISHED FOOTWAY LEVEL

4	APR 19	ISSUED FOR USE	
3	01 MAR 19	UPDATED ISSUE	
2	03MAY16	ISSUED FOR USE	
1	27AUG15	ISSUED FOR USE	
0	15SEP13	ISSUED FOR USE	

Rev.	Date	Revision Details	Appd.
------	------	------------------	-------

هيئة الأشغال العامة
Public Works Authority

P.O. Box: 22188
Tel.: 00974 44950000
Fax: 00974 44950999

قطر تستحق الأفضل
Qatar Deserves The Best
www.ashghal.gov.qa

PROJECTS AFFAIRS

QCS Section: Section 6 - Road Works
Part 17 - Road Drainage

Drawing Title:

**TOP INLET GULLY
DETAILS**

Approved:	Sheet No: 1 OF 1
Date: APRIL 2019	Scale: AS SHOWN
Drawing Number: SD 6-17-102	Revision: 4