
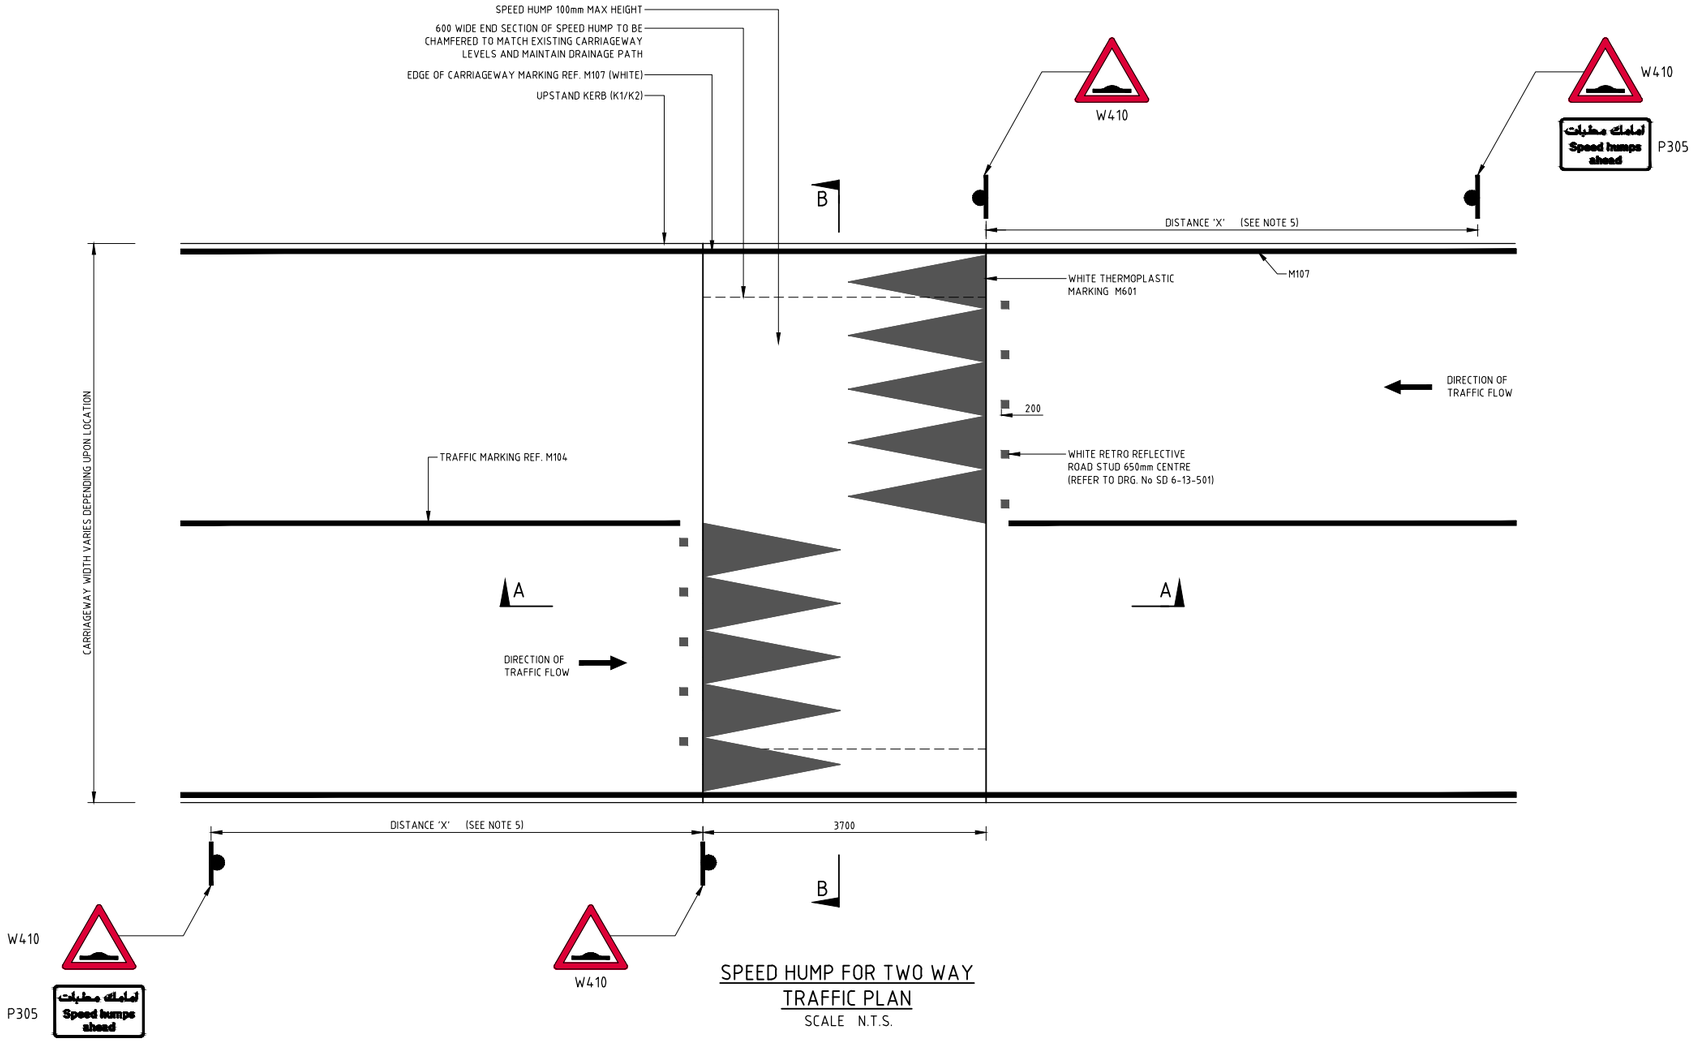



SPEED HUMP FOR TWO WAY TRAFFIC PLAN

SCALE N.T.S.

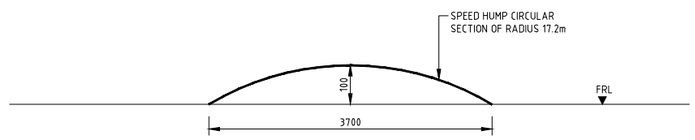

SECTION A-A

SCALE N.T.S.

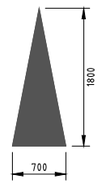

DETAIL OF MARKING M601

SCALE N.T.S.

NOTES:

1. ALL DIMENSIONS ARE IN MILLIMETRES UNLESS OTHERWISE STATED.
2. ALL MATERIALS AND WORKMANSHIP SHALL BE IN ACCORDANCE WITH THE CURRENT Q.C.S. UNLESS OTHERWISE AGREED WITH THE ENGINEER.
3. FOR TYPICAL CONSTRUCTION DETAILS ALONG SECTION A-A & B-B, REFER DRAWING SD 6-19-503.
4. PRODUCTION AND SITING OF TRAFFIC SIGNS AND ROAD MARKINGS SHALL BE AS PER CURRENT VERSION OF THE QATAR TRAFFIC CONTROL MANUAL.
5. SIGN W410 AND ASSOCIATED SUPPLEMENTARY PLATE ONLY REQUIRED IN ADVANCE OF A SERIES OF SPEED HUMPS INSTALLED ON THE ROADWAY TO ACT AS A SPEED CONTROL DEVICE.

POSTED SPEED (Km/h)	DISTANCE X (m)
50	60
80	100

Rev.	Date	Revision Details	Appd.
2	13NOV16	SUPPLEMENTARY SIGN PLATE P305 AND NOTE 5 ADDED	
1	20MAR16	ISSUED FOR USE	
0	02FEB14	ISSUED FOR USE	

هيئة الأشغال العامة
Public Works Authority
P.O.Box 22188
Tel. : (0974) 44950000
Fax. : (0974) 44950999
www.ashghal.gov.qa
Qatar Deserves The Best
PA PROJECTS AFFAIRS

QCS Section:
Section 6 - Road Works
Part 19 - Miscellaneous

Drawing Title:
SPEED HUMP
FOR TWO WAY TRAFFIC

Approved:	Sheet No: 1 OF 1
Date: NOVEMBER 2016	Scale: N.T.S.
Drawing Number: SD 6-19-501	Revision: 2