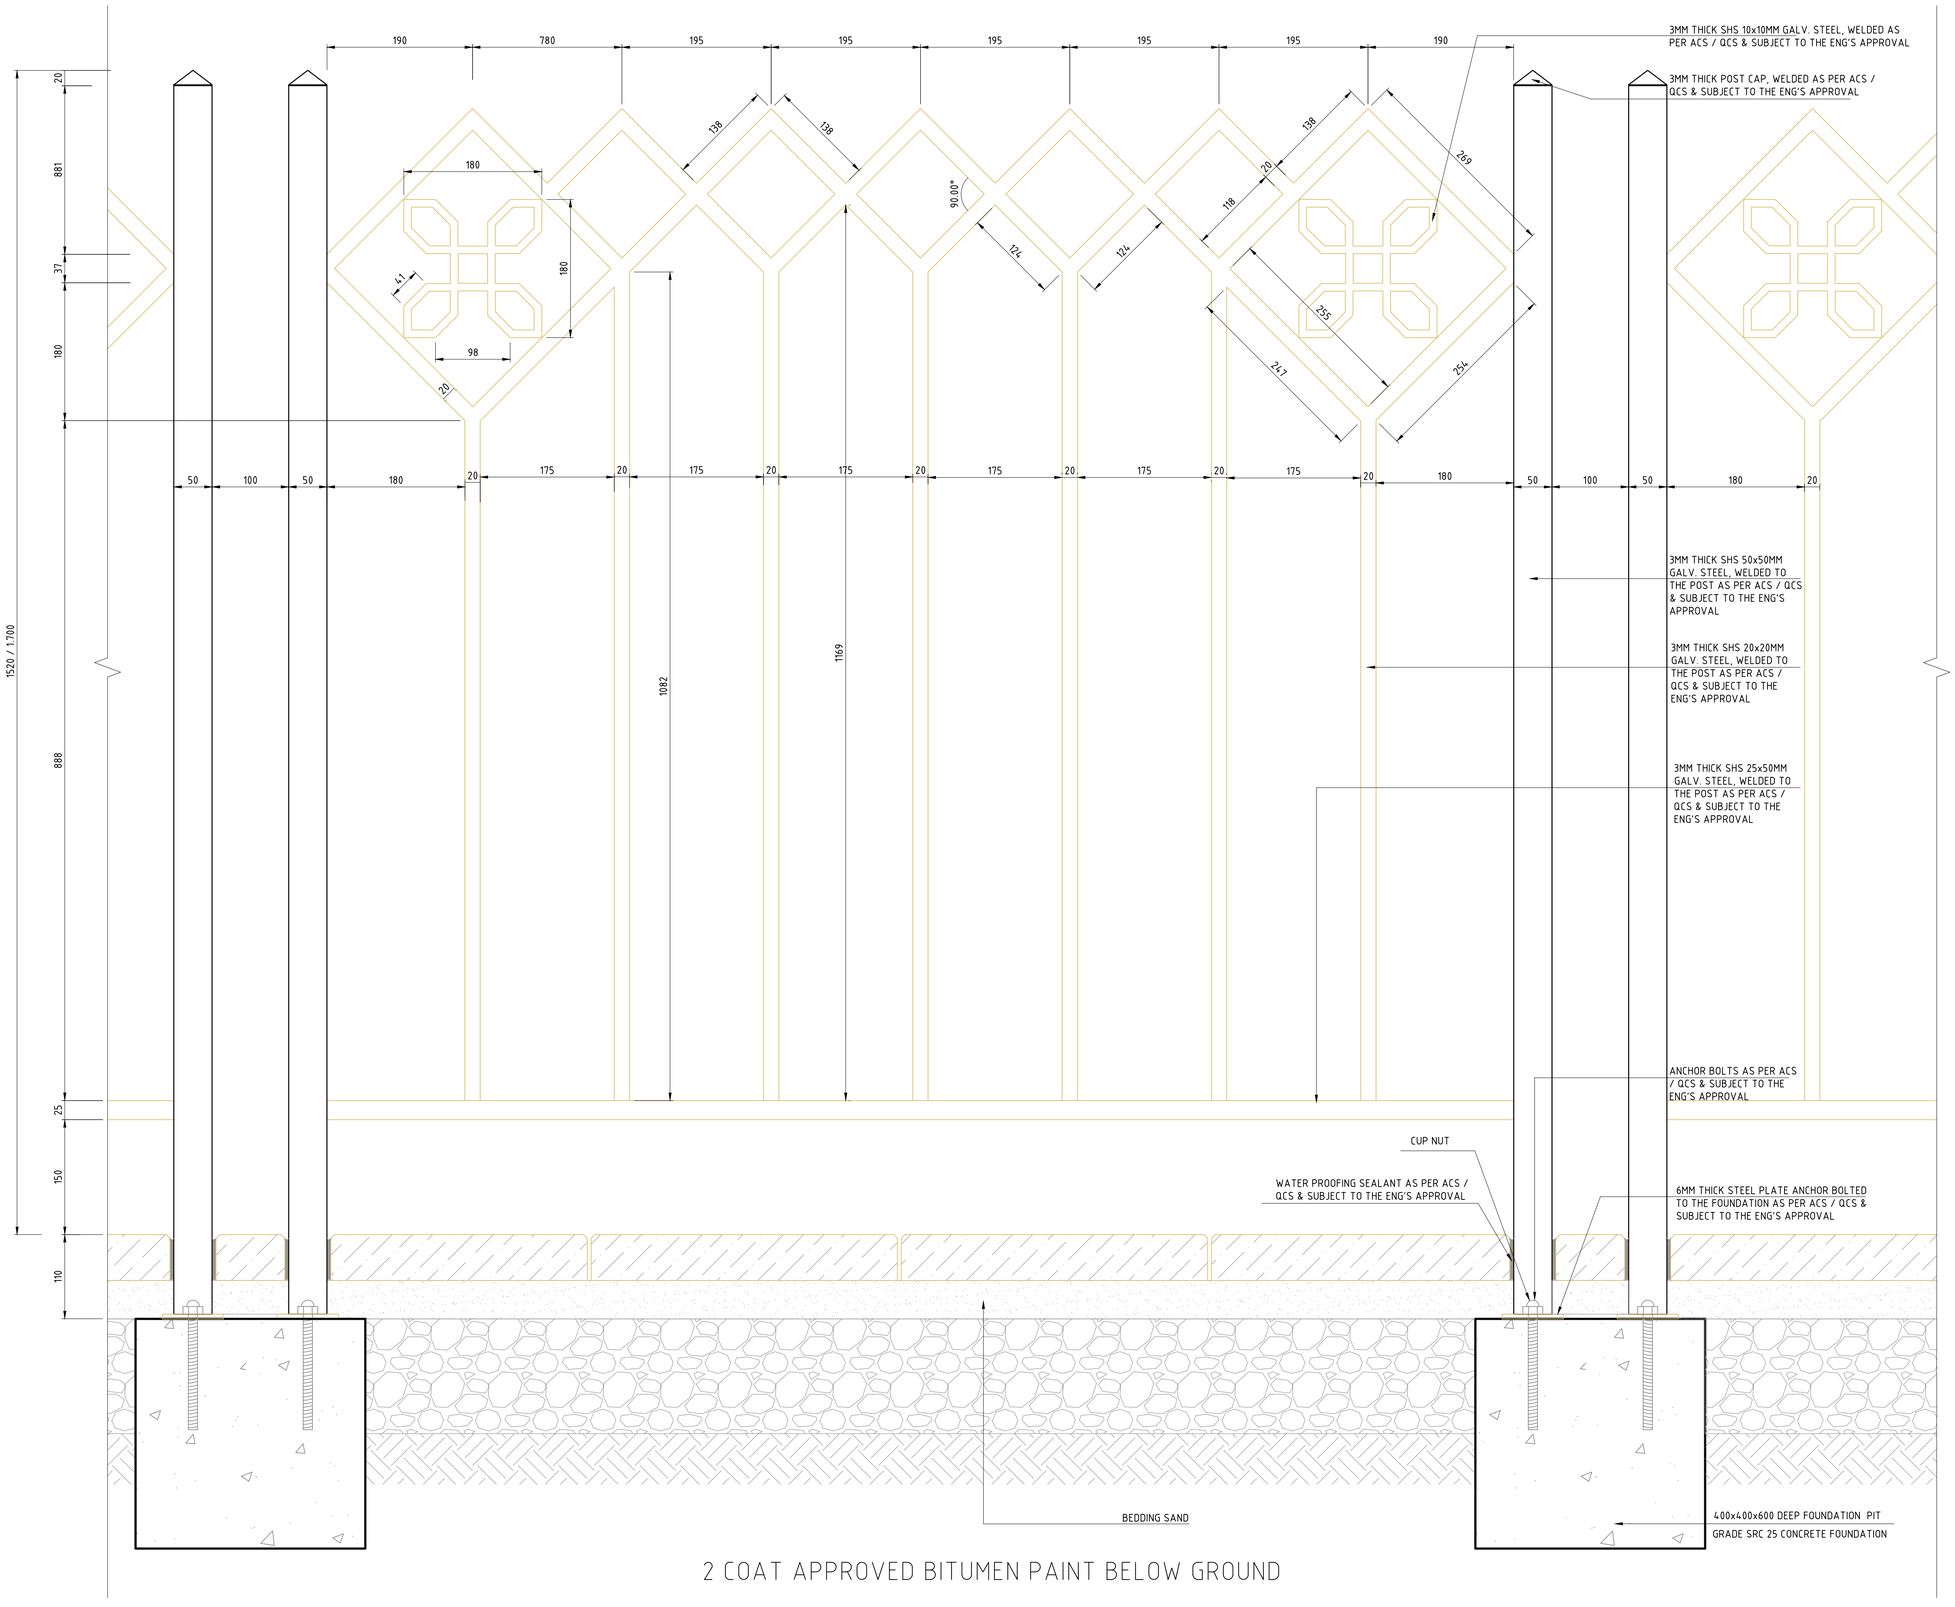

2 COAT APPROVED BITUMEN PAINT BELOW GROUND

NOTES:

1. ALL DIMENSIONS ARE IN MILLIMETERS UNLESS OTHERWISE NOTED.
2. FOR PEDESTRIAN FENCE LOCATIONS, REFER TO LANDSCAPE LAYOUTS.
3. ALL THE STEEL MATERIALS WILL BE HOT DIP GALVANIZED AND COLOR: RAL 9001.
4. POST DESIGN SHALL COMPLY WITH BS EN 12767 PASSIVE SAFETY STANDARD (UPON REQUEST)
5. CONTRACTOR TO SUBMIT THE MOCK-UP TO PWA-BC APPROVAL PRIOR TO COMMENCING WORK.
6. NO JOINT FIXATION SHALL BE VISIBLE. ALL POSSIBLE JOINTS TO BE WELDED TO EACH OTHERS AND NECESSARY BOLTING MUST BE HIDDEN UNLESS STATED OTHERWISE.
7. PANEL LINK FENCES AND COMPONENT PARTS SHALL COMPLY WITH BS 1722 PART 14 AS PER BY QCS SECTION 27 EXTERNAL WORKS PART 03 FENCES & GATES, CLAUSE 3.2.6.
8. ALL PRODUCTS SHALL BE AS PER ASHGHAL LIST OF APPROVED PRODUCTS
9. TWO (2) COATS OF BITUMEN COAT TO BE APPLIED IN ALL CONCRETE FOOTINGS BELOW GROUND LEVEL.
10. TOP SURFACE OF CONCRETE FOUNDATION TO APPLY WITH APPROVED PAINT OF COLOR TO MATCH WITH EXISTING TILE AT PAVED AREAS.
11. PRIOR TO THE INSTALLATION OF SUCH FENCES, ROAD SAFETY ASSESSMENTS (AUDITS) SHALL BE UNDERTAKEN AS PER THE REQUIREMENTS OF THE QHDM 2015, VOLUME 3 - PART 24 - ROAD SAFETY AUDITS.
12. REFER TO QCS2014 REQUIREMENTS FOR FENCES REQUIREMENTS: SECTION 06: ROAD WORKS PART 12: FENCING, SECTION 27: EXTERNAL WORKS PART 03: FENCES AND GATES

Rev.	Date	Revision Details	Appd.
00	JUNE 2022	NEW ISSUE	

هيئة الأشغال العامة
Public Works Authority

P.O.Box: 22188
Tel.: 00974 44950000
Fax: 00974 44950999

PA
PROJECT AFFAIRS

قطر تستحق الأفضل
Qatar Deserves The Best
www.ashghal.gov.qa

QCS Section:
6 ROADWORKS
PART 12 FENCING

Drawing Title:
ORNAMENTAL MEDIAN FENCE GENERAL DETAILS

Approved:	Sheet No: 1 OF 1	
Date:	Scale: NTS	
Drawing Number: SD 6-12-318		Revision: 0