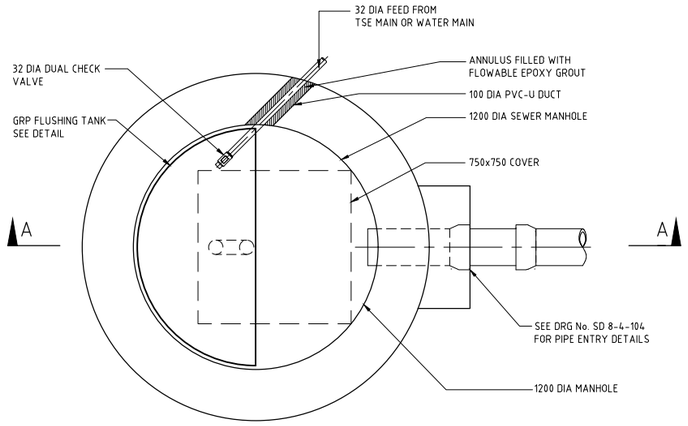

PLAN
SCALE 1:15

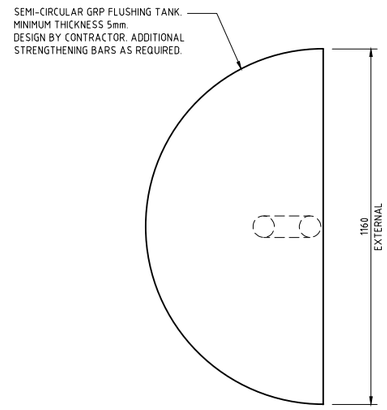

PLAN
SCALE 1:10

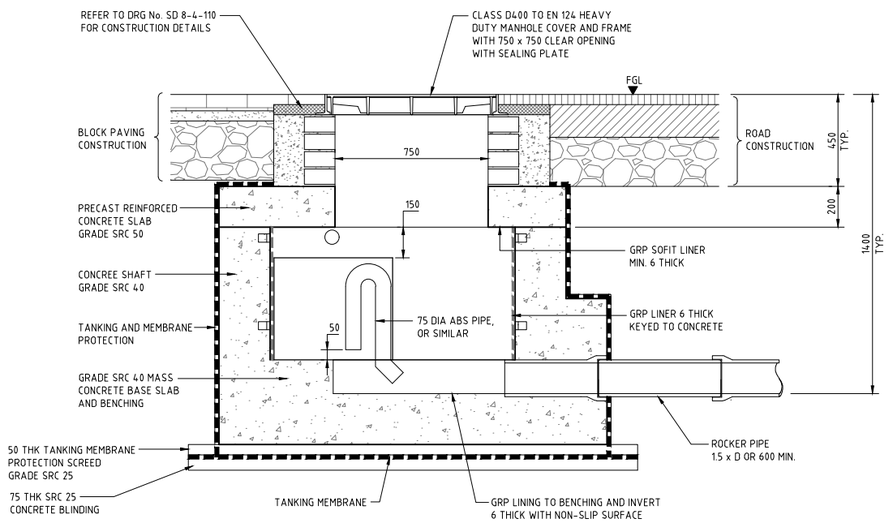

SECTION A - A
SCALE 1:15

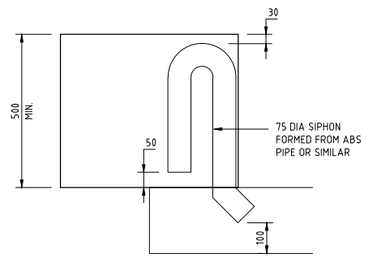

ELEVATION

DETAIL FOR FLUSHING TANK
SCALE 1:10

NOTES:

1. ALL DIMENSIONS ARE IN MILLIMETRES UNLESS OTHERWISE SPECIFIED.
2. ALL MATERIALS AND WORKMANSHIP SHALL BE IN ACCORDANCE WITH THE CURRENT Q.C.S. UNLESS OTHERWISE AGREED WITH THE ENGINEER.

Rev.	Date	Revision Details	Appd.
3	APR 19	ISSUED FOR USE	
2	01 MAR 19	REVALIDATED ISSUE	
1	23NOV15	ISSUED FOR USE	
0	07JUL15	ISSUED FOR USE	

هيئة الأشغال العامة
Public Works Authority

P.O.Box: 22188
Tel.: 00974 44950000
Fax: 00974 44950999

قطر تستحق الأفضل
Qatar Deserves The Best
www.ashghal.gov.qa

PA
PROJECTS AFFAIRS

QCS Section:
Section 8 - Drainage Works
Part 4 - Pipeline Installation

Drawing Title:
FOUL SEWER
FLUSHING MANHOLE
DETAILS

Approved:
Sheet No: 1 OF 1
Date: APRIL 2019
Scale: AS SHOWN
Drawing Number: SD 8-4-225
Revision: 3